089

072

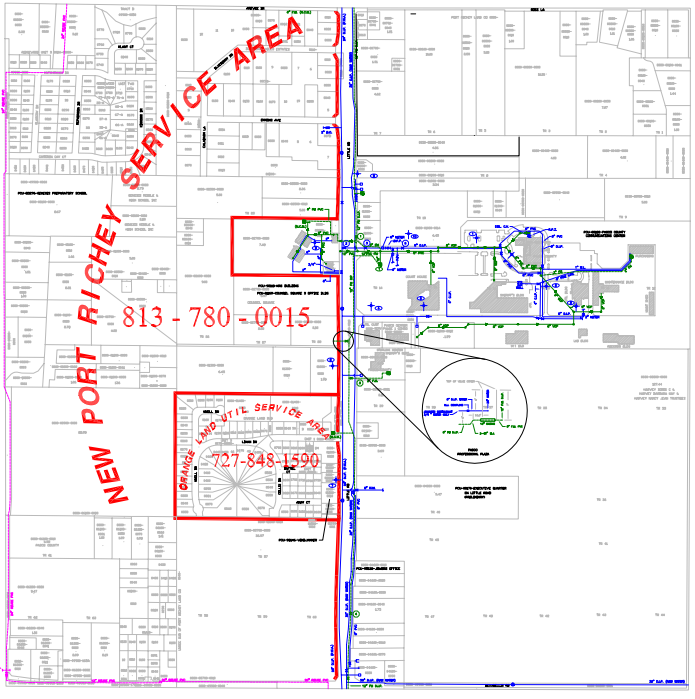

108

091

LEGEND

- WATER MAIN (DIA)
- WELL
- FIRE HYDRANT
- FIRE DEPARTMENT CONNECTION
- GATE VALVE
- SINGLE SERVICE LATERAL
- REDUCER
- AIR VALVE
- BLOW OFF
- FIRE DEPT. CONN. VALVE
- FIRE DEPT. CONN. VALVE
- N.A.G. = SHOWS NO RESTRAINER
- N.A.G. = NOT COUNTY MAINTAINED
- SEWER GRAVITY MAIN (DIA)
- FORCE MAIN (DIA)
- SEWER MANHOLE
- SEWER SERVICE
- RPM SEWER CLEANOUT
- SEWER CLEANOUT
- SEWER VALVE
- LIFT STATION
- LIFT STATION WETWELL
- FLOW METER
- VALVE MARKER
- FORCE MAIN
- SEWER VALVE
- SEWER CLEANOUT MAIN
- FORCE VALVE
- FORCE MAIN
- RECLAIMED WATER (DIA)
- RECLAIMED WATER VALVE
- RECLAIMED WATER METER
- RECLAIMED WATER SERVICE
- RECLAIMED WATER HYDRANT

PASCO COUNTY UTILITIES SYSTEM MAP CONTENTS

AMA	FOR 36" RAW WATER LINE SEE MOON LAKE	PCU-01169-COUNSEL SQUARE OFFICE BUILDING
BUENO	RAW WATER TRANSMISSION & PUMP STATION	
COUNCIL SQUARE		PCU-03170-EXECUTIVE CENTER 3 ON LITTLE ROAD
JEANNIES RESTAURANT	FOR 20" & 24" REUSE LINE SEE	
PASCO CENTER	GEER PARK/EMBASSY HILLS RECLAIMED	PCU-00276-GENESIS PREPARATORY SCHOOL
PASCO COUNTY GOVERNMENT ANNEX BLDG	WATER INTERCONNECT (MYLAR # 663)	
PASCO COUNTY GOVERNMENT CENTER		PCU-95118-HRS BUILDING
	FOR 12" FM ON LITTLE ROAD, SEE	
FOR 8" PVC ON LITTLE RD. SEE	GOV. CENTER WASTEWATER PUMPING	PCU-95133-JONERS OFFICE
LITTLE ROAD WATER EXTENSION	STATION AND TRANSMISSION SYSTEM	PCU-04271-OAK GROVE VILLAGE-MPR
		PCU-03192-PASCO COUNTY CONE CENTER
FOR 24" D.I.P. (F.M.) ON LITTLE ROAD	PCU-01146-ADAMS RUN	PCU-04351-WEST PASCO JUDICIAL CENTER
SEE P.M.A. INC. W.T.P. FOR PASCO CO.		PCU-96146-BRIGHAMMER HOMEBUILDERS OFFICE

Prepared by Pasco County Utilities Department

This map is provided for information purposes only, and is not intended to be a comprehensive map showing water and sewer facilities. As such, it can only serve as a guide and not relied on for design purposes.

WATER ATLAS MAP
RECLAIMED ATLAS MAP
WASTEWATER ATLAS MAP

MAP FILE	DRAWN BY	DATE
MPS90.dwg	JAM	08/17/04

MAP NO.	TWN.	RNG.
35	25	16

SCALE: 1"= 200' / 1"= 100'

090